

UNITED STATES GOVERNMENT

2-Way Memo

Subject: BP4 Modifications

INSTRUCTIONS
Use routing symbols whenever possible.
SENDER (<i>Originator of message</i>):
Use brief, informal language.
Conserve space.
Forward original and one copy.
RECEIVER (<i>Replier to message</i>):
Reply below the message, keep one copy, return one copy.

To : J. Smercak

DATE OF MESSAGE	ROUTING SYMBOL
11 Aug 86	

FOLD

MESSAGE

FOLD

Please implement the following changes to the BP4 contract:

1. Provide all curb cuts and ramps shown on contract drawings;
2. Modify the entrance to the new control center in area 14;
3. Alter the fence on Turkey Run Road by October 1;
4. Delete the civil and landscaping work as shown on sketch in area 20;
5. Install 2" conduit below grade from existing guard house to quadrangle (hand hole installed in quadrangle).

REPLY


From :


DATE OF REPLY	ROUTING SYMBOL
SIGNATURE OF REPLIER	
TITLE OF REPLIER	


3. RETAINED BY ORIGINATOR


5027-107

 OPTIONAL FORM 27 (Rev. 7-81)
 GSA FPMR (41 CFR) 101-11.6
 NSN 7540-00-082-2447

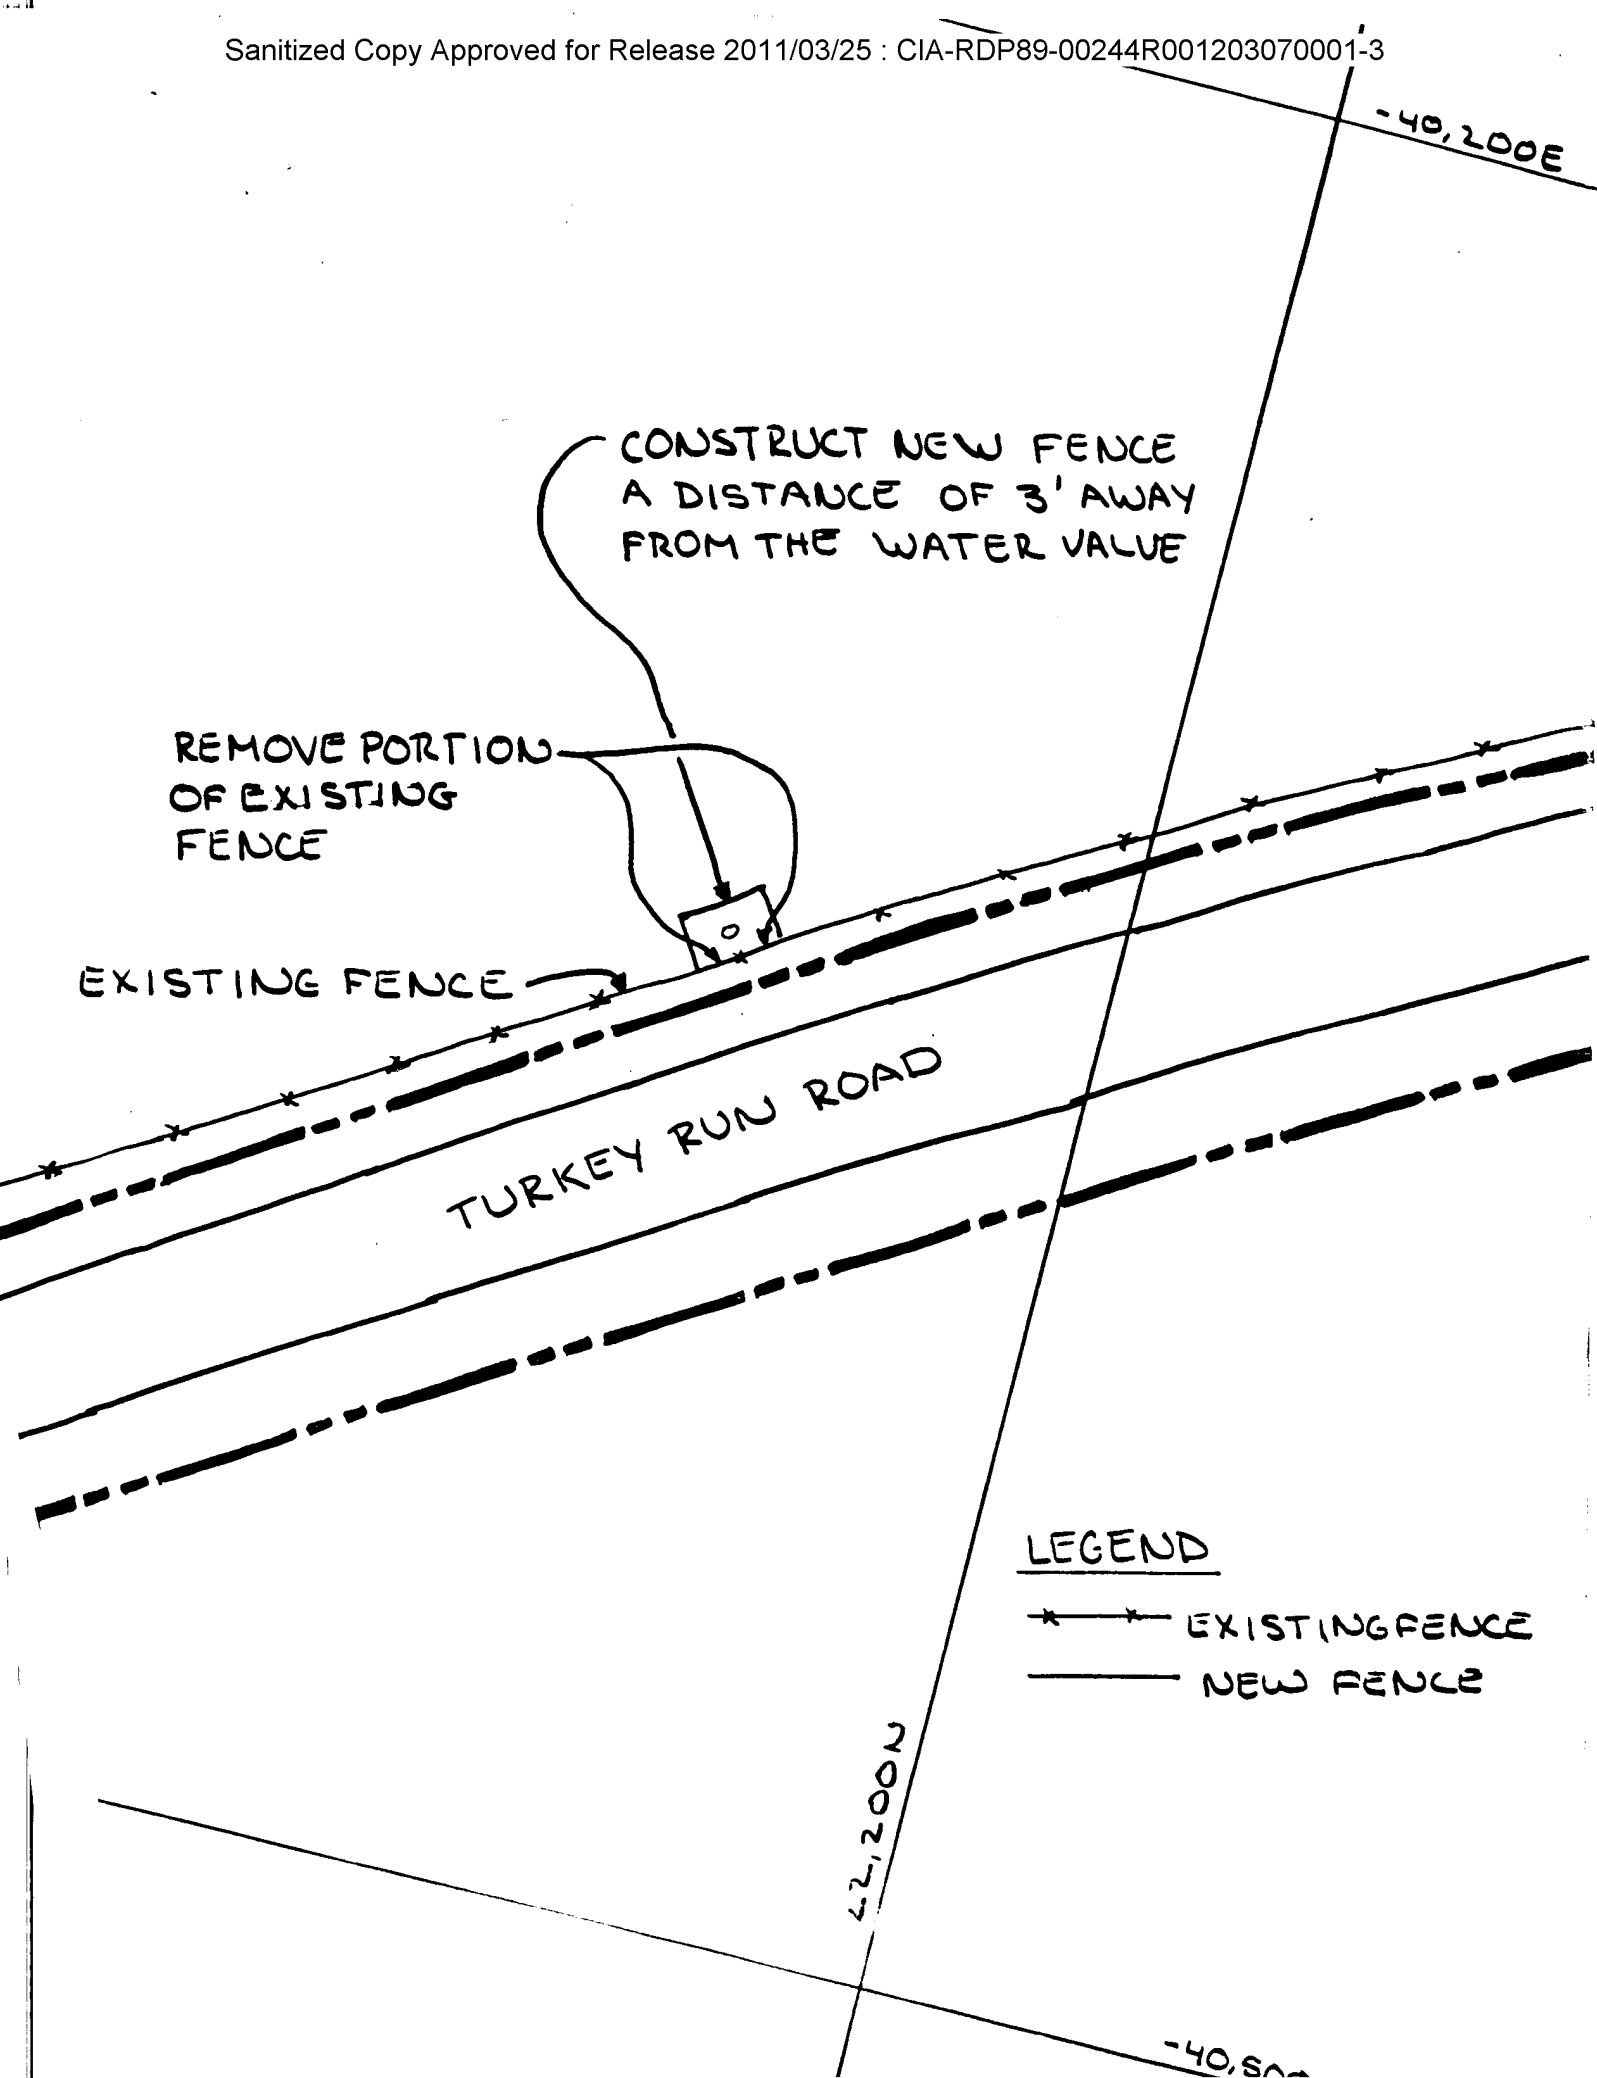

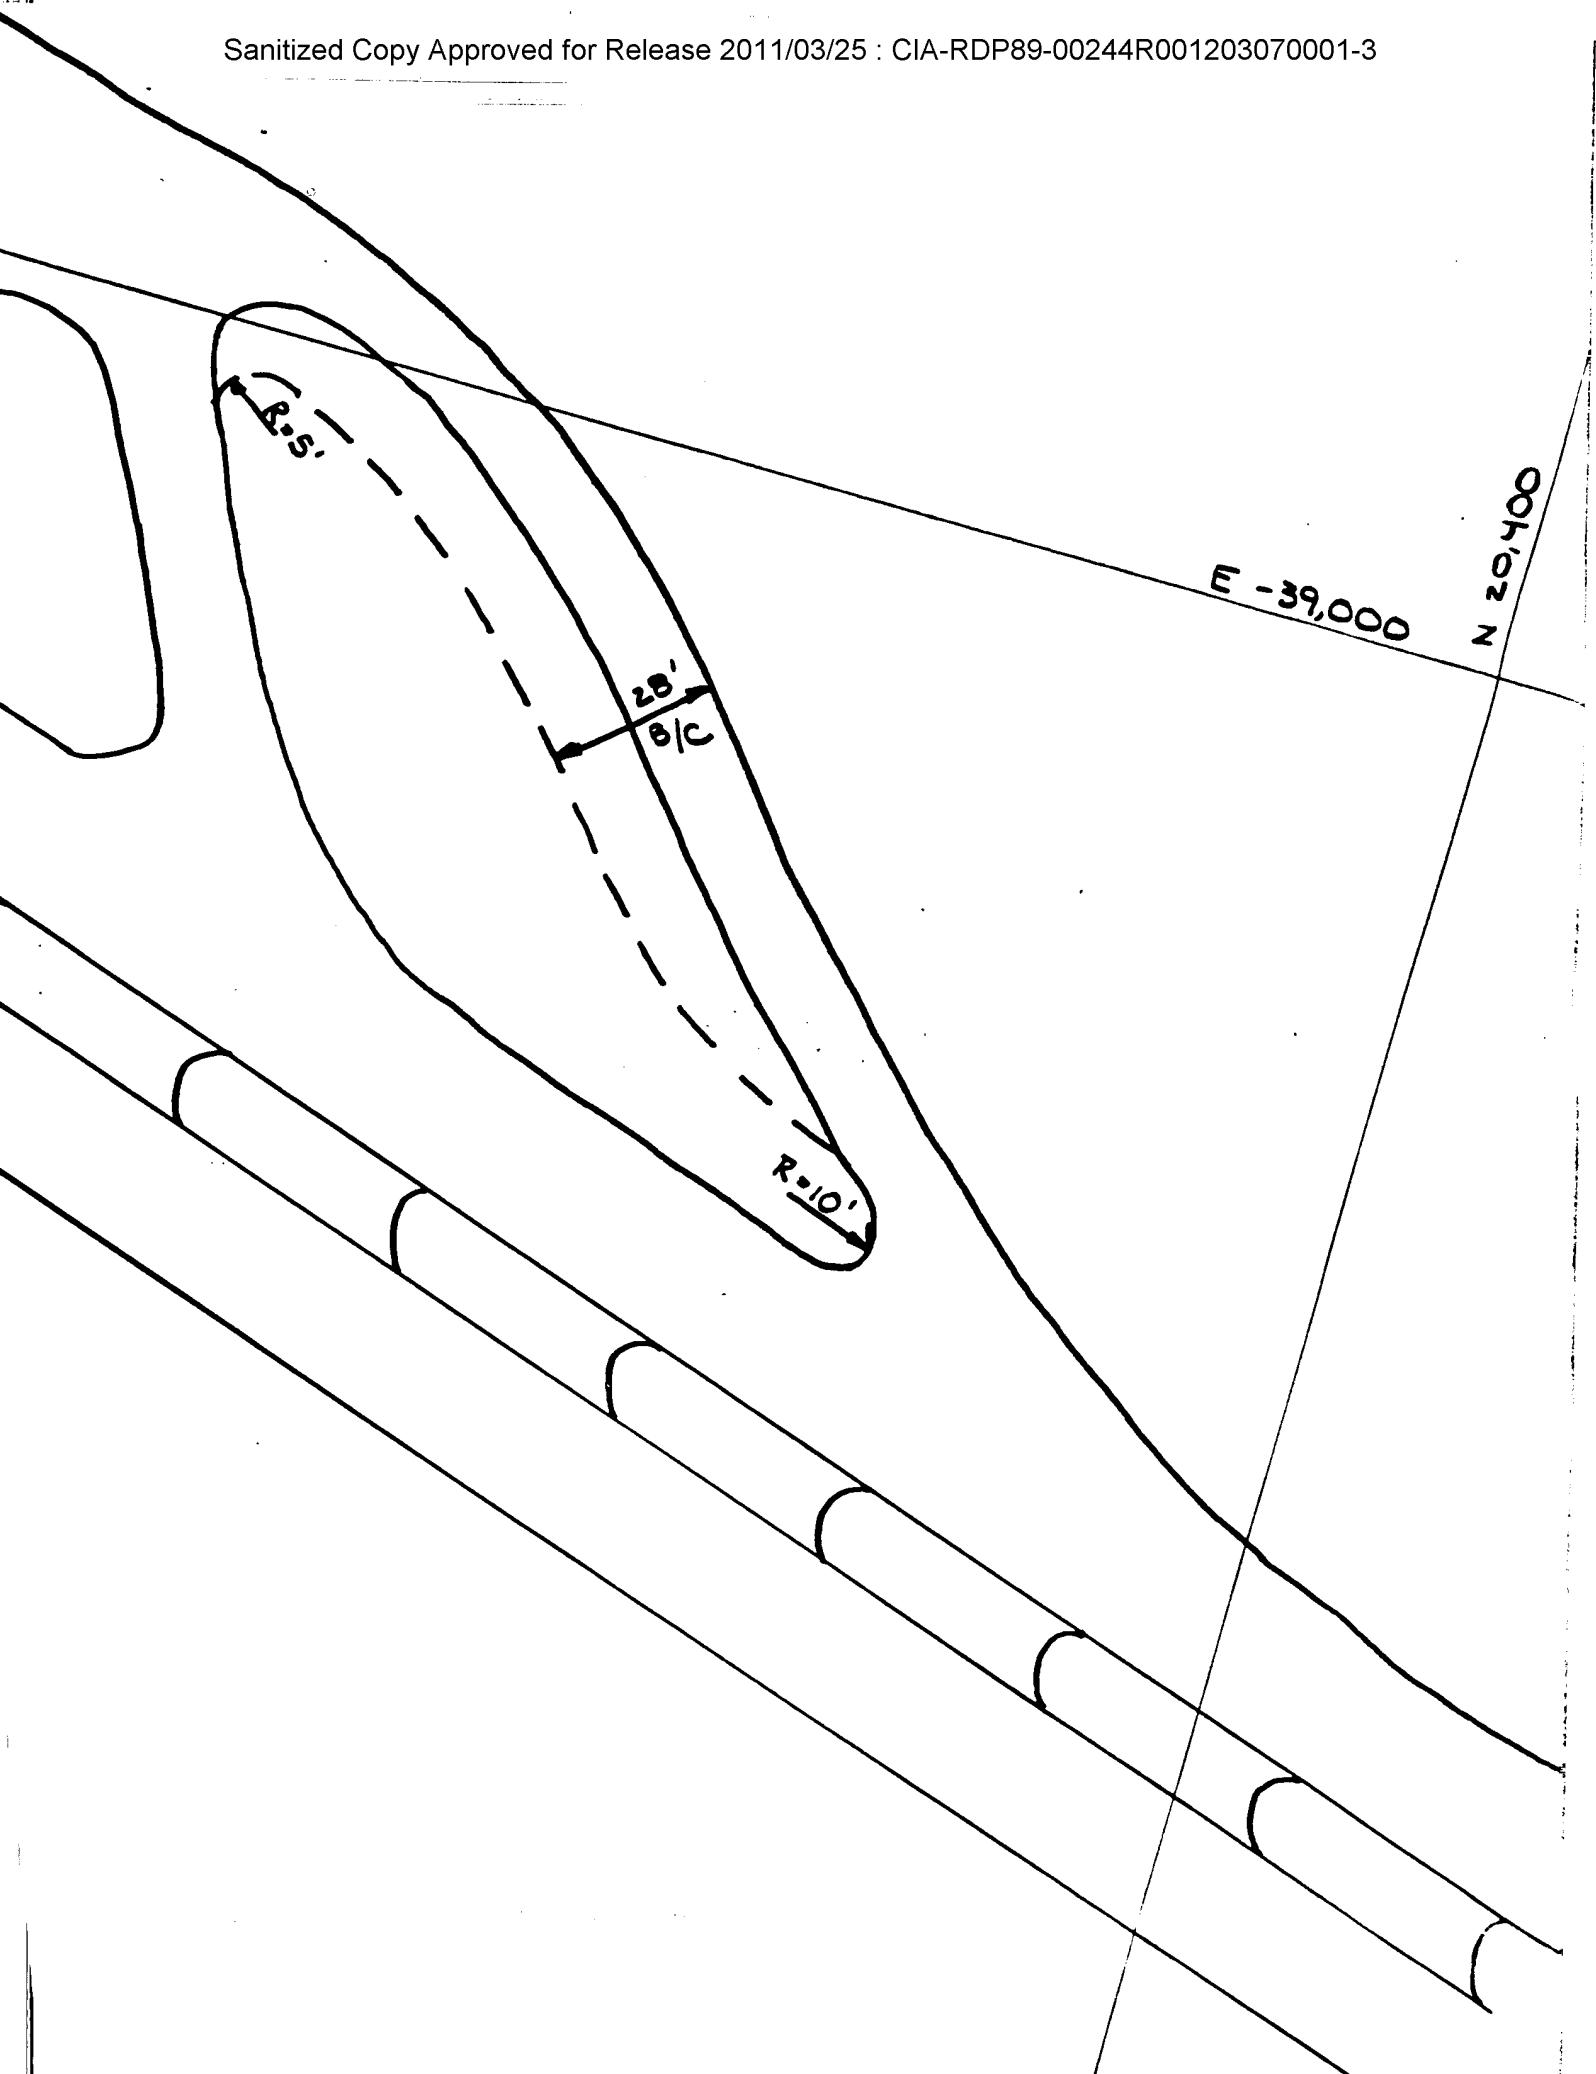

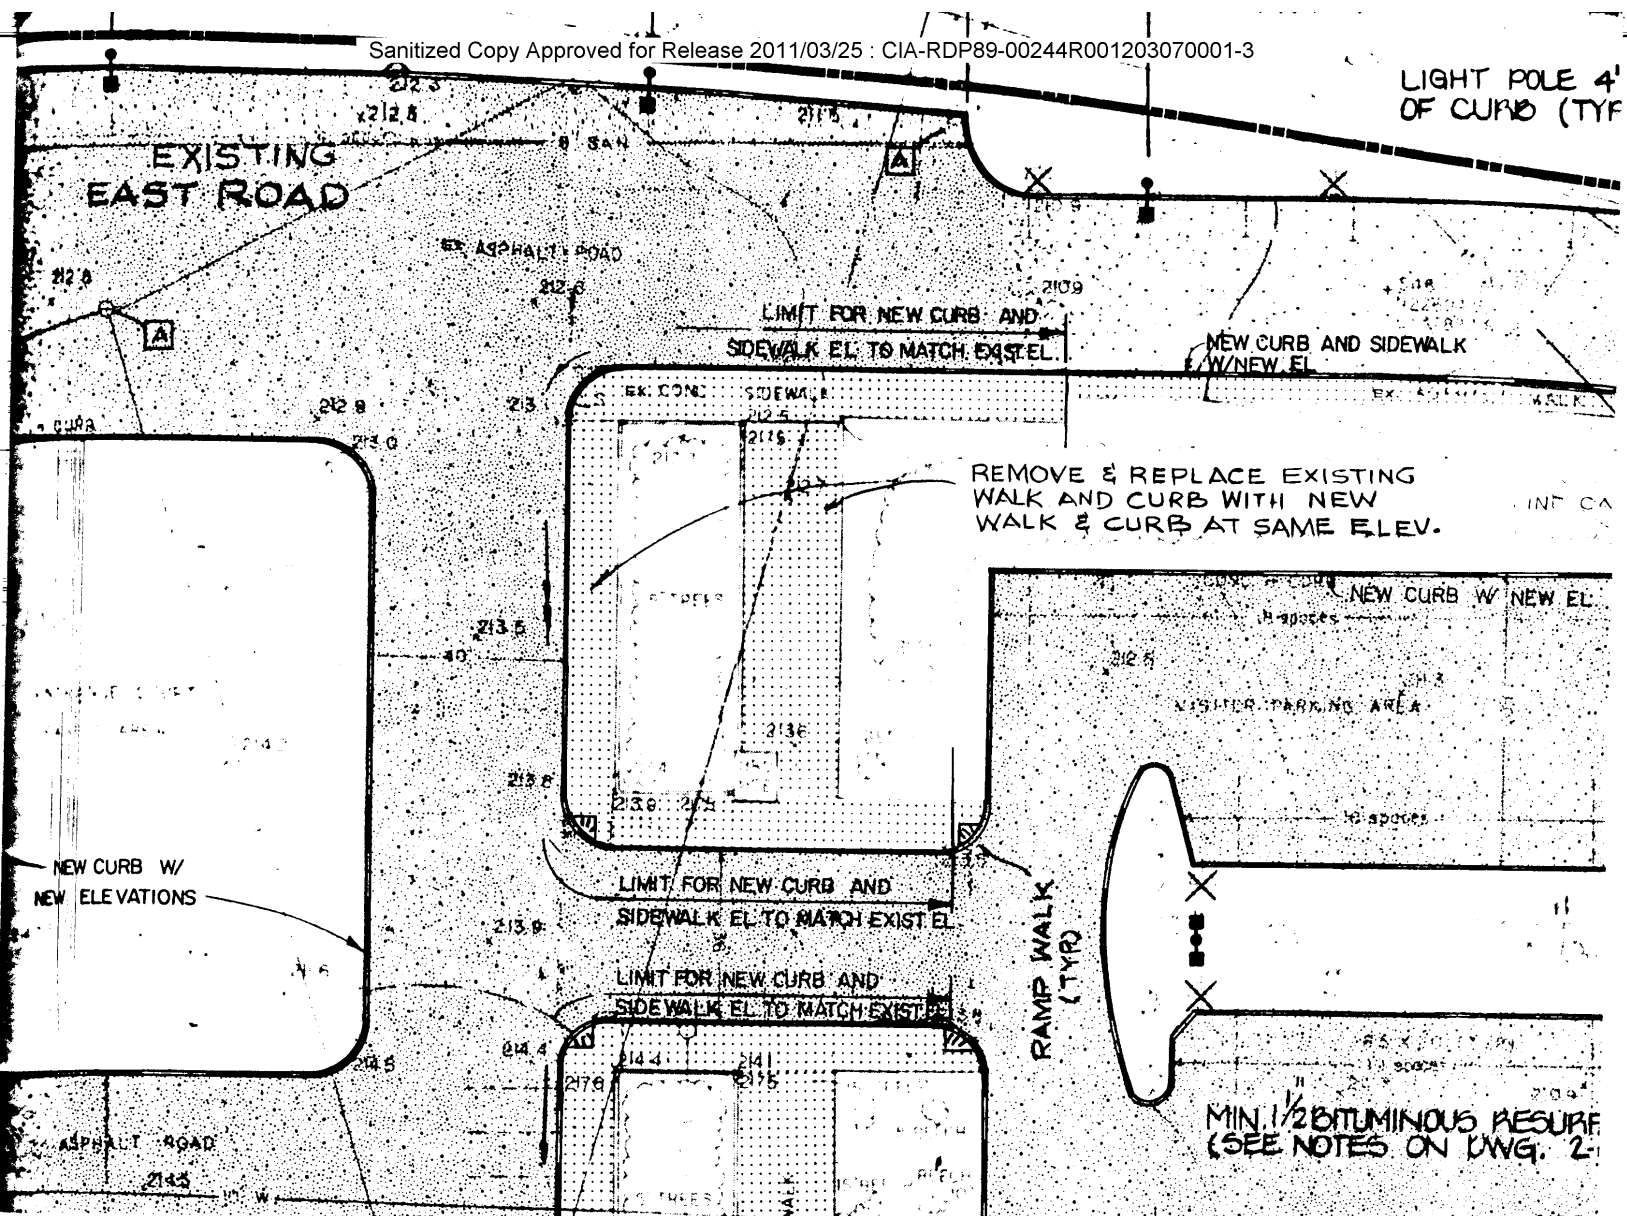

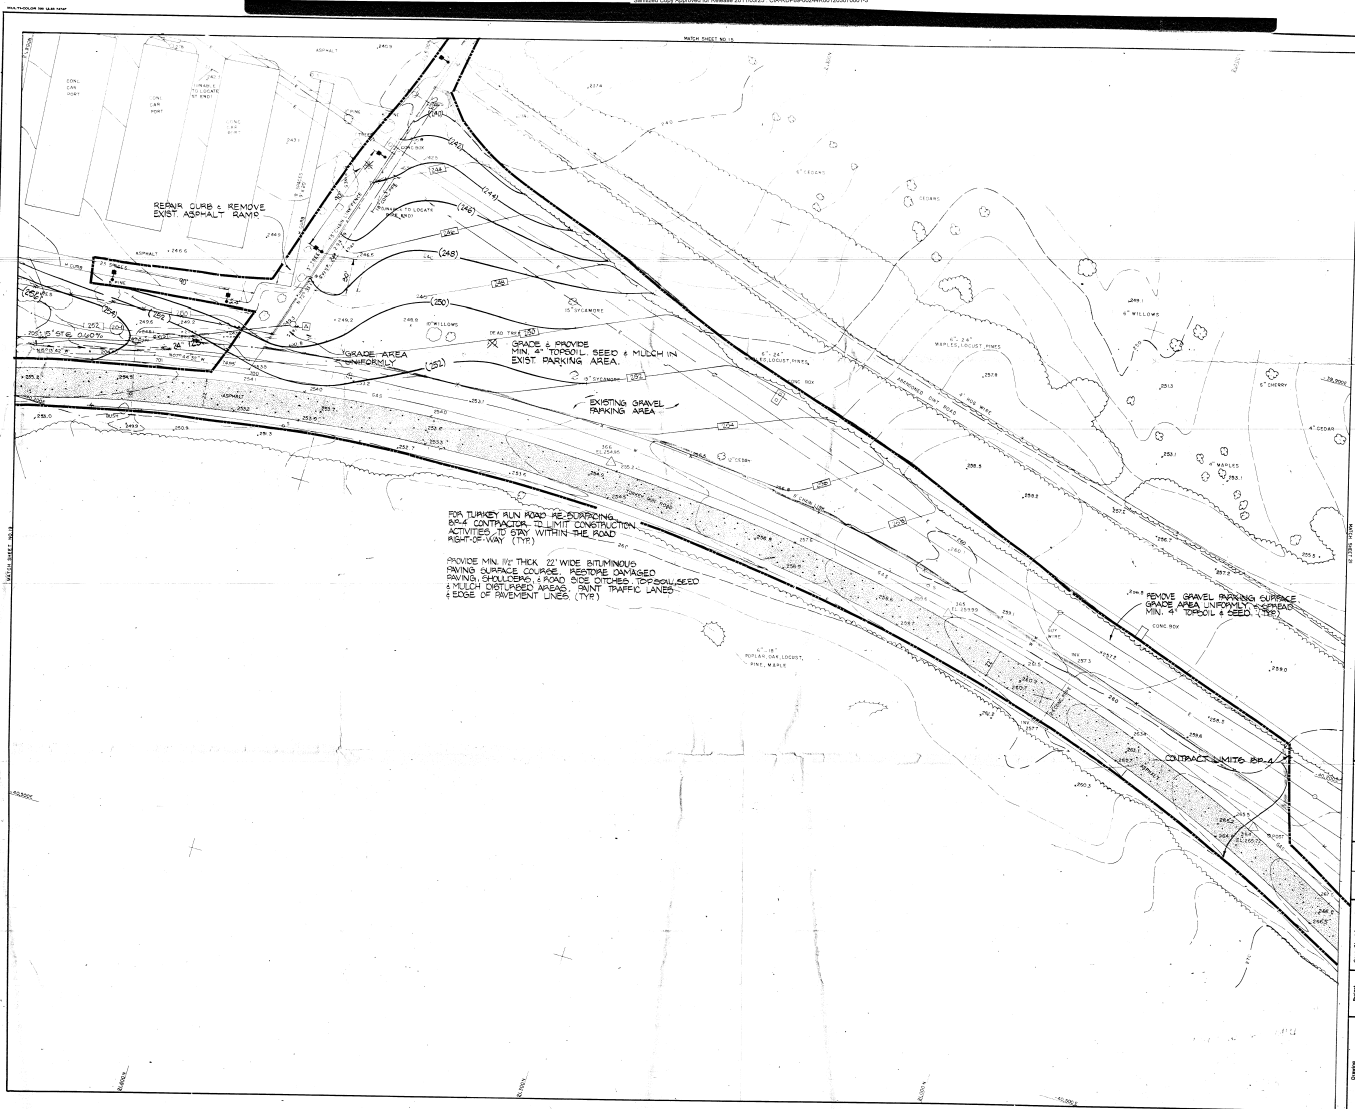

1-15-85 FINAL CONTRACT SET (WORKING)
12-14-84 85% OWNERS REVIEW (WORKING)

Graphic Scales
 Scale in Feet
 1"=100' 0"
 1"=150' 0"
INDEX
 SHEET INDEX

SH&G
 Smith, Hinchman & Grylls Associates, Inc.
 1100 North 17th Street, Suite 200
 Arlington, Virginia 22209
 (703) 525-8800

Client Approval
 Architectural Structural Electrical Mechanical
 Headquarter Expansion Bld Package 4
 Central Intelligence Agency Security Control
 Langley, Virginia Site 100A

Project Control No. 10155
 Drawing No. 52 Sheet No. 12 of 30
 Date 12/14/84
 Project Control No. 10155

SITE PLAN AREA 20
 UTILITY, PAVING, GRADING

Number	Type	Scale	Sequence
2	C3	12	
11B	11B	11B	11B